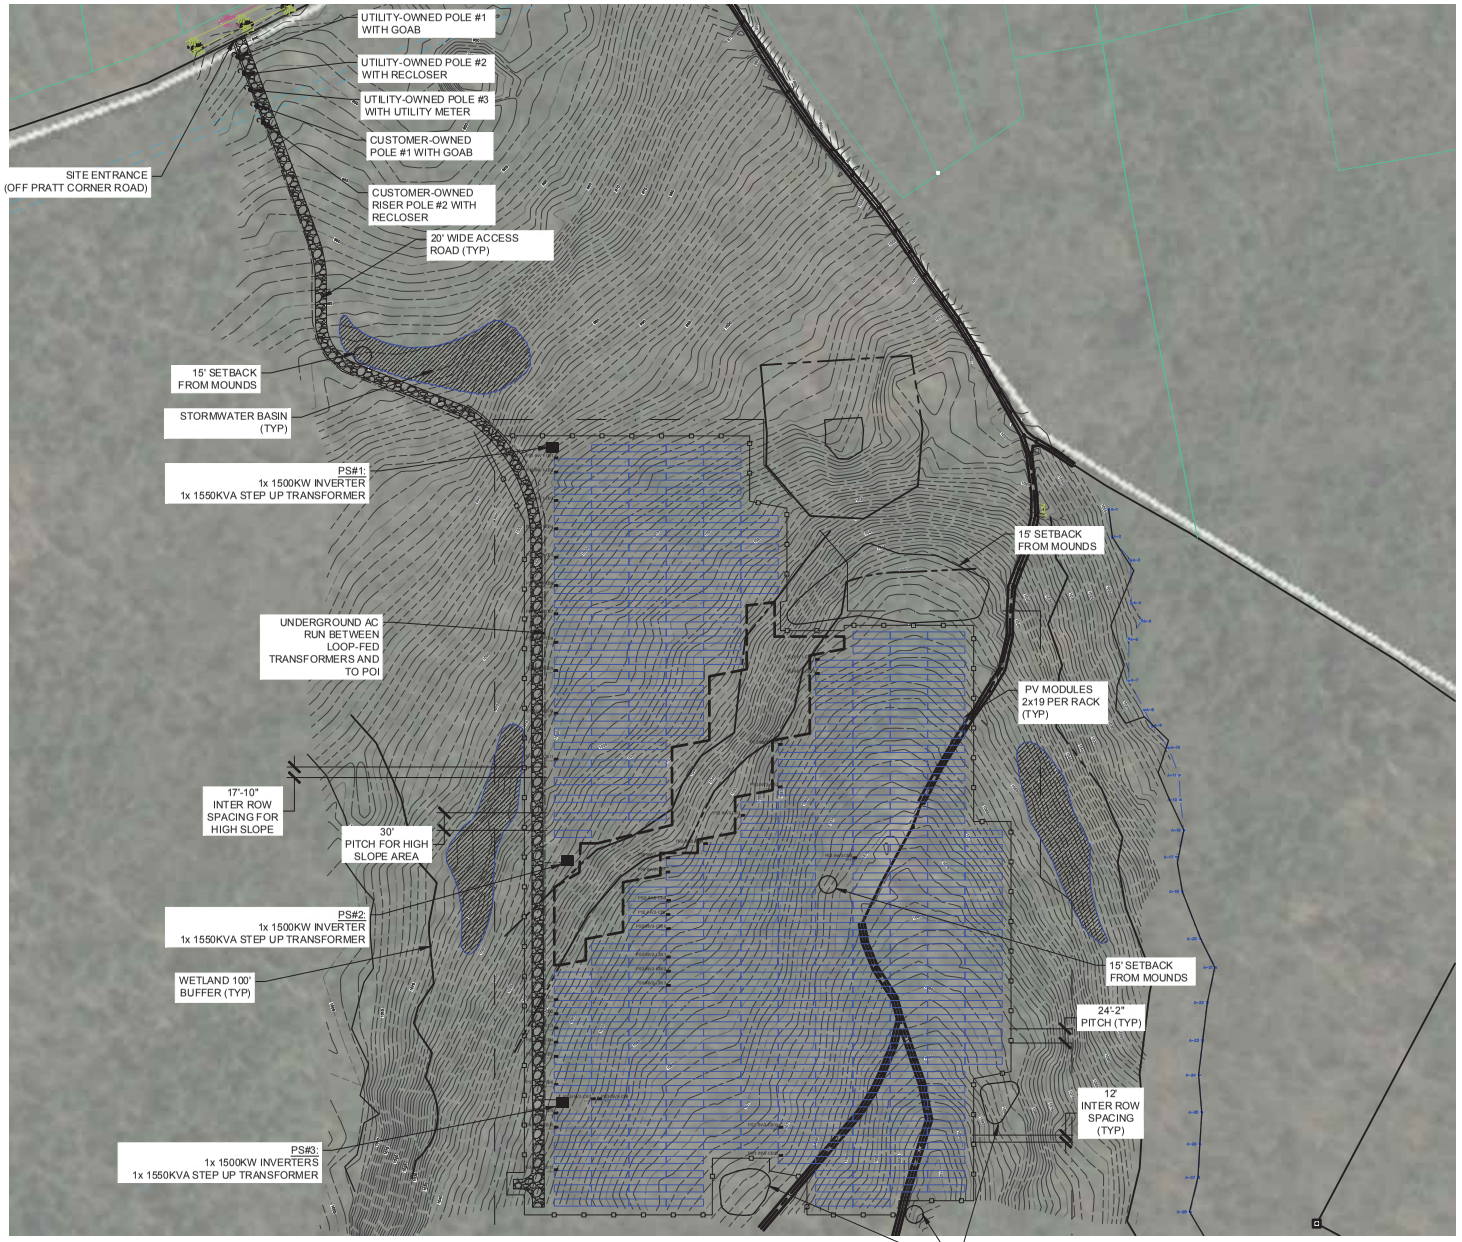

1 C-001 OVERALL SITE PLAN

100' 50' 0 100' 300'

SCALE: 1" = 100'

N NW NE W E SW SE S

Conti

2045 LINCOLN HWY
EDISON, NJ 08817

NOTES:

5,891.52kW DC GROUND MOUNTED PV SYSTEM:

17,328 TRINA 340W MODULES.

912 STRINGS TOTAL,
19 MODULES PER STRING,
20° TILT
180° AZIMUTH

(3) POWER ELECTRONICS 1500kW INVERTERS

Rev	Description	Date	Dwn	Chk
0	PERMIT SET	10/05/2016	EP	EP

DESIGNERS SEAL AND SIGN

COMMONWEALTH OF MASSACHUSETTS DAVID COLOMBO ELECTRICAL No. 40425 REGISTERED PROFESSIONAL ENGINEER

12-07-2016

SYSTEM DESIGNER

SYSTEM OWNER

PROJECT NAME AND ADDRESS

SHUTESBURY GROUND MOUNT

PRATT CORNER RD AND REED RD, SHUTESBURY, MA 01072

SHEET TITLE

OVERALL SITE PLAN

ENGINEER:	DRAWN BY:
EDGAR PUESAN	EDGAR PUESAN
PROJECT NO. 1620400	SHEET NO. C-001
CREATION DATE 10/04/2016	
SCALE AS NOTED	

ARCH D

THIS DOCUMENT BELONGS TO THE CONTI GROUP, INC. IT SHOULD NOT BE DUPLICATED OR TRANSMITTED IN PART WITHOUT THE EXPLICIT WRITTEN CONSENT OF CONTI. © THE CONTI GROUP, INC 2016.